MB 29-21

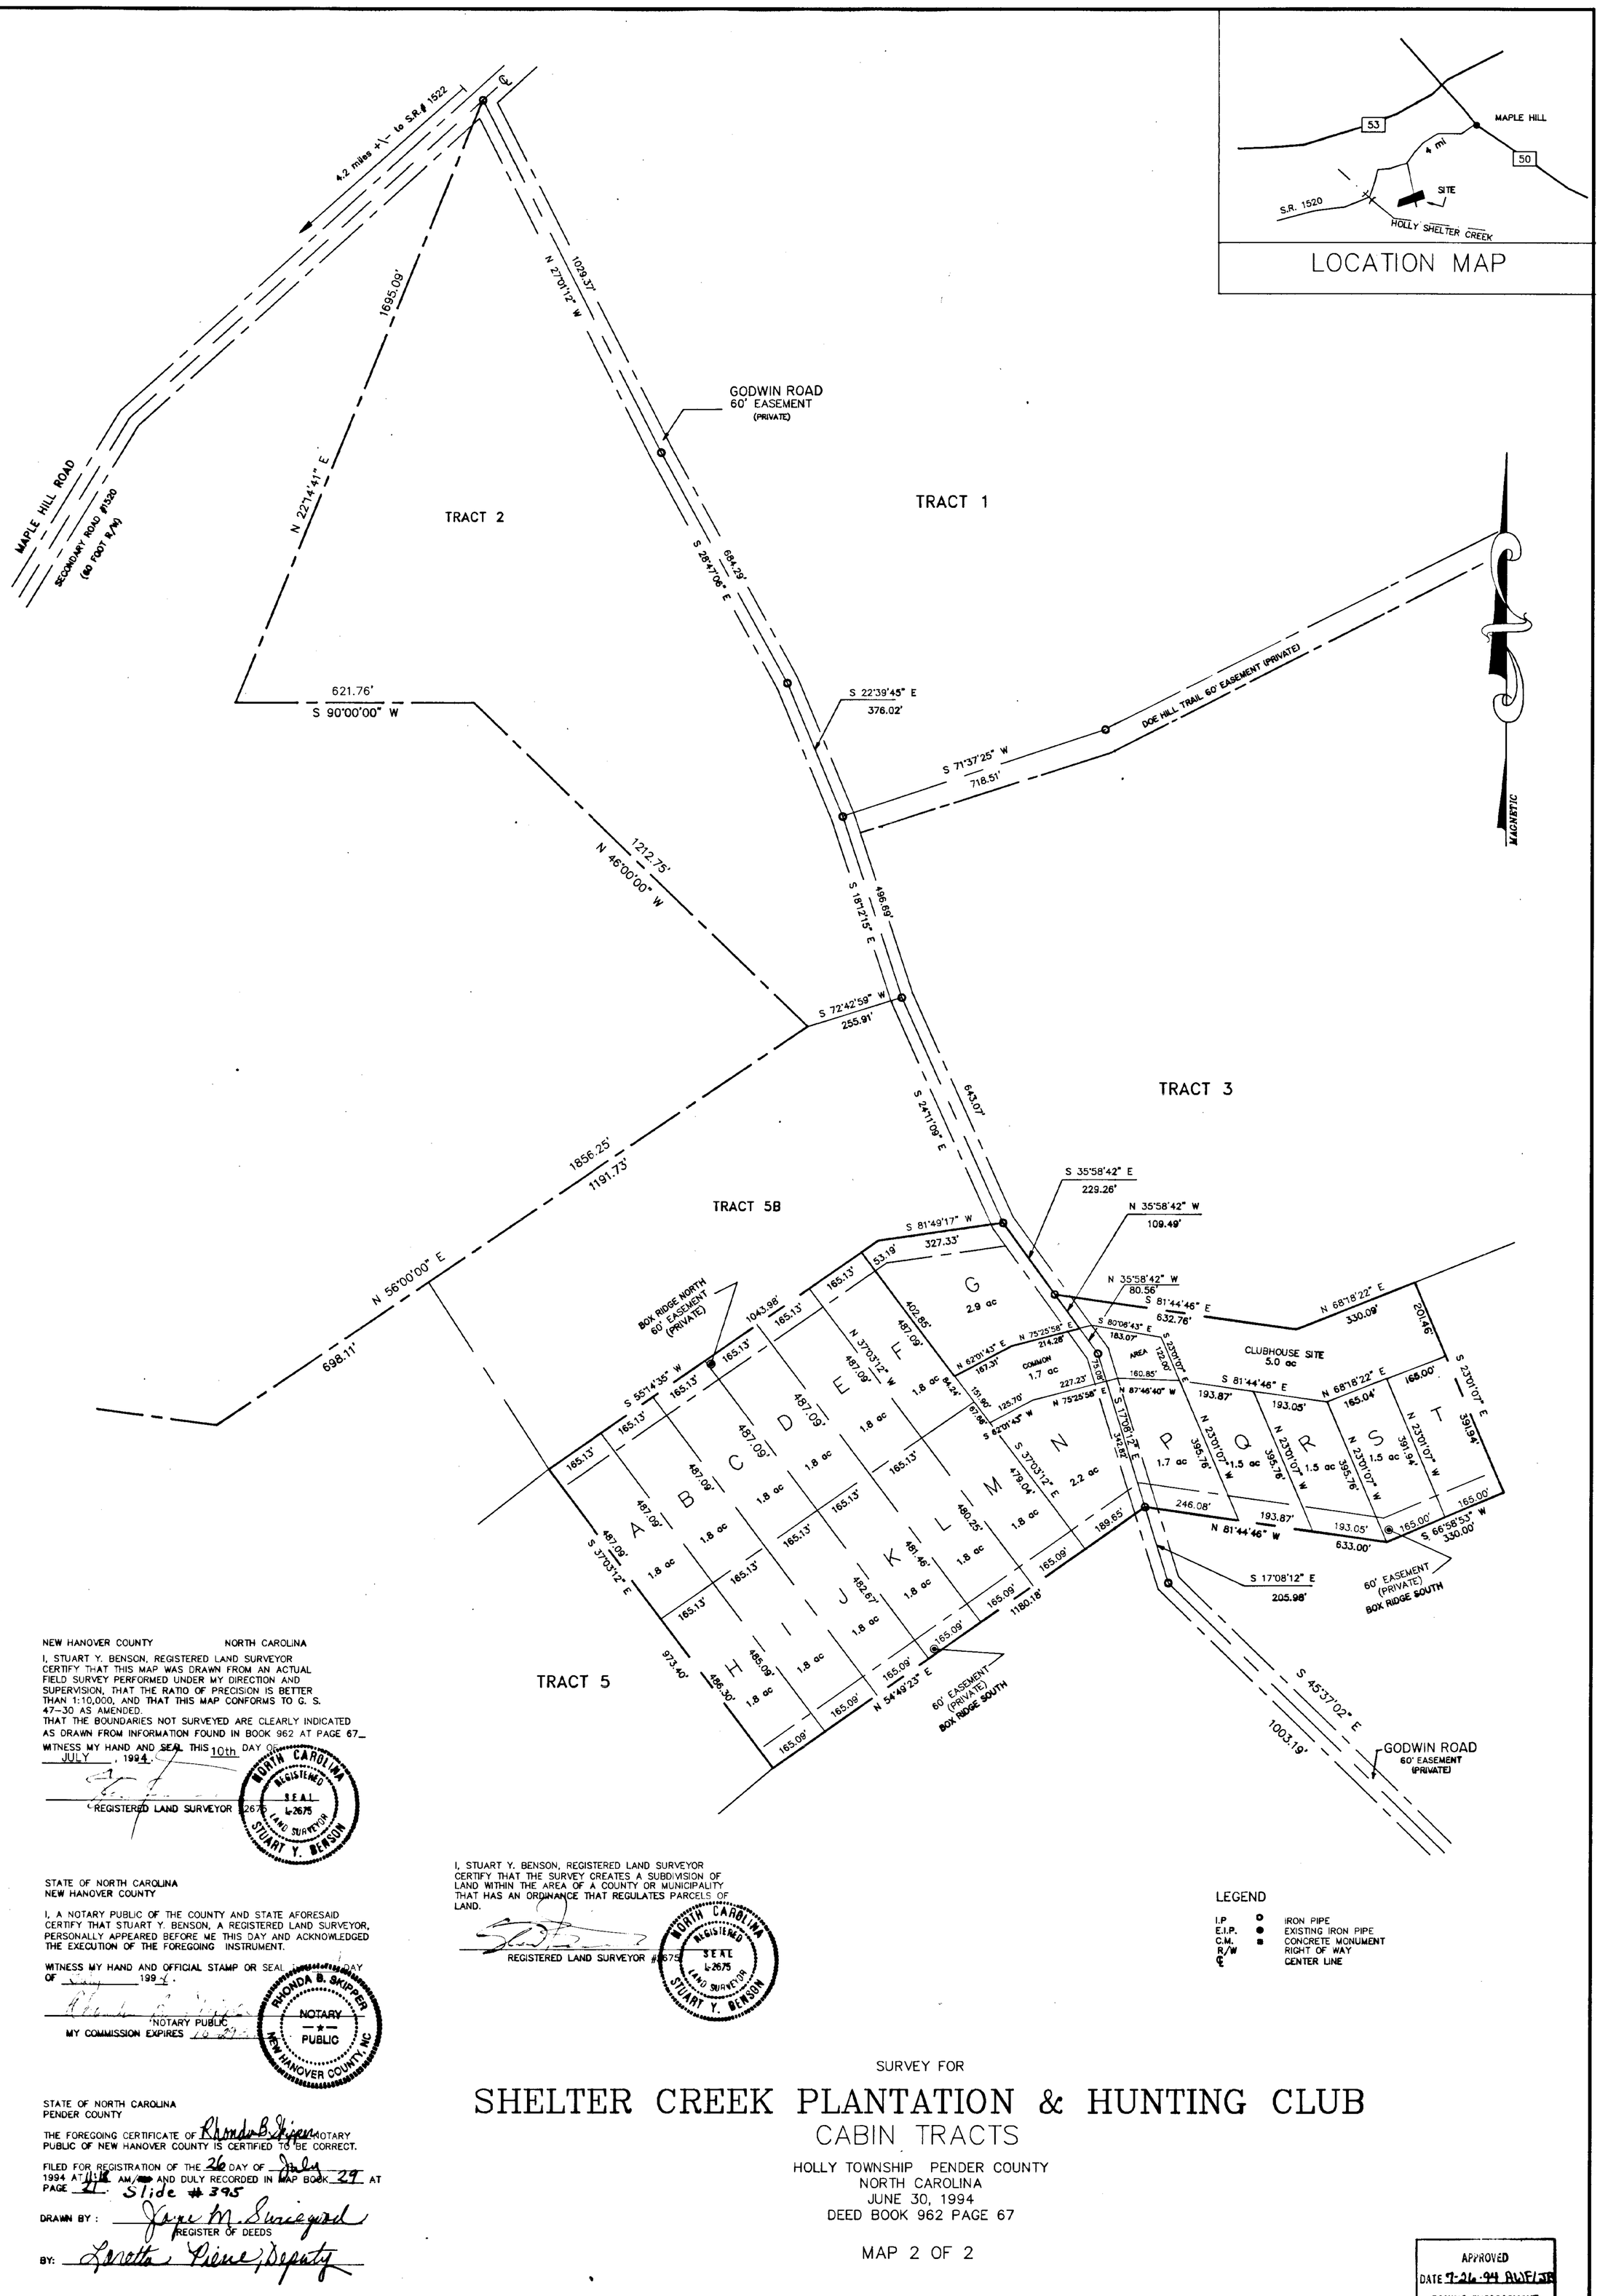

NEW HANOVER COUNTY NORTH CAROLINA

I, STUART Y. BENSON, REGISTERED LAND SURVEYOR CERTIFY THAT THIS MAP WAS DRAWN FROM AN ACTUAL FIELD SURVEY PERFORMED UNDER MY DIRECTION AND SUPERVISION, THAT THE RATIO OF PRECISION IS BETTER THAN 1:10,000, AND THAT THIS MAP CONFORMS TO G. S. 47-30 AS AMENDED.
THAT THE BOUNDARIES NOT SURVEYED ARE CLEARLY INDICATED AS DRAWN FROM INFORMATION FOUND IN BOOK 962 AT PAGE 67.

WITNESS MY HAND AND SEAL THIS 10th DAY OF JULY, 1994.

REGISTERED LAND SURVEYOR L-2675

NORTH CAROLINA REGISTERED SEAL L-2675 LAND SURVEYOR STUART Y. BENSON

STATE OF NORTH CAROLINA
NEW HANOVER COUNTY

I, A NOTARY PUBLIC OF THE COUNTY AND STATE AFORESAID CERTIFY THAT STUART Y. BENSON, A REGISTERED LAND SURVEYOR, PERSONALLY APPEARED BEFORE ME THIS DAY AND ACKNOWLEDGED THE EXECUTION OF THE FOREGOING INSTRUMENT.

WITNESS MY HAND AND OFFICIAL STAMP OR SEAL THIS DAY OF July 1994.

NOTARY PUBLIC
MY COMMISSION EXPIRES 10-8-97

RHONDA B. SKIPPER NOTARY PUBLIC NEW HANOVER COUNTY, NC

STATE OF NORTH CAROLINA
PENDER COUNTY

THE FOREGOING CERTIFICATE OF Rhonda B. Skipper NOTARY PUBLIC OF NEW HANOVER COUNTY IS CERTIFIED TO BE CORRECT.

FILED FOR REGISTRATION OF THE 26 DAY OF July 1994 AT 11:18 AM/PM AND DULY RECORDED IN MAP BOOK 29 AT PAGE 21. Slide # 395

DRAWN BY: Joyce M. Surcegood
REGISTER OF DEEDS

BY: Loretta Pierce, Deputy

I, STUART Y. BENSON, REGISTERED LAND SURVEYOR CERTIFY THAT THE SURVEY CREATES A SUBDIVISION OF LAND WITHIN THE AREA OF A COUNTY OR MUNICIPALITY THAT HAS AN ORDINANCE THAT REGULATES PARCELS OF LAND.

REGISTERED LAND SURVEYOR #L-2675

NORTH CAROLINA REGISTERED SEAL L-2675 LAND SURVEYOR STUART Y. BENSON

LEGEND

I.P	○	IRON PIPE
E.I.P.	●	EXISTING IRON PIPE
C.M.	■	CONCRETE MONUMENT
R/W		RIGHT OF WAY
℄		CENTER LINE

SURVEY FOR

SHELTER CREEK PLANTATION & HUNTING CLUB

CABIN TRACTS

HOLLY TOWNSHIP PENDER COUNTY
NORTH CAROLINA
JUNE 30, 1994
DEED BOOK 962 PAGE 67

MAP 2 OF 2

GRAPHIC SCALE

200 0 100 200 400 800

(IN FEET)
1 inch = 200 ft.

APPROVED
DATE 7-26-94 AWF/JR
ZONING ENFORCEMENT

OWNER OF RECORD:
ALEXANDER M. HALL
712 MARKET STREET
WILMINGTON, N.C. 28401

STUART Y. BENSON & ASSOCIATES
ONE NORTH SIXTH ST., WILMINGTON, N.C.

HALL-CAB.DWG

Slide # 395- MB 29-21