MB 29-20

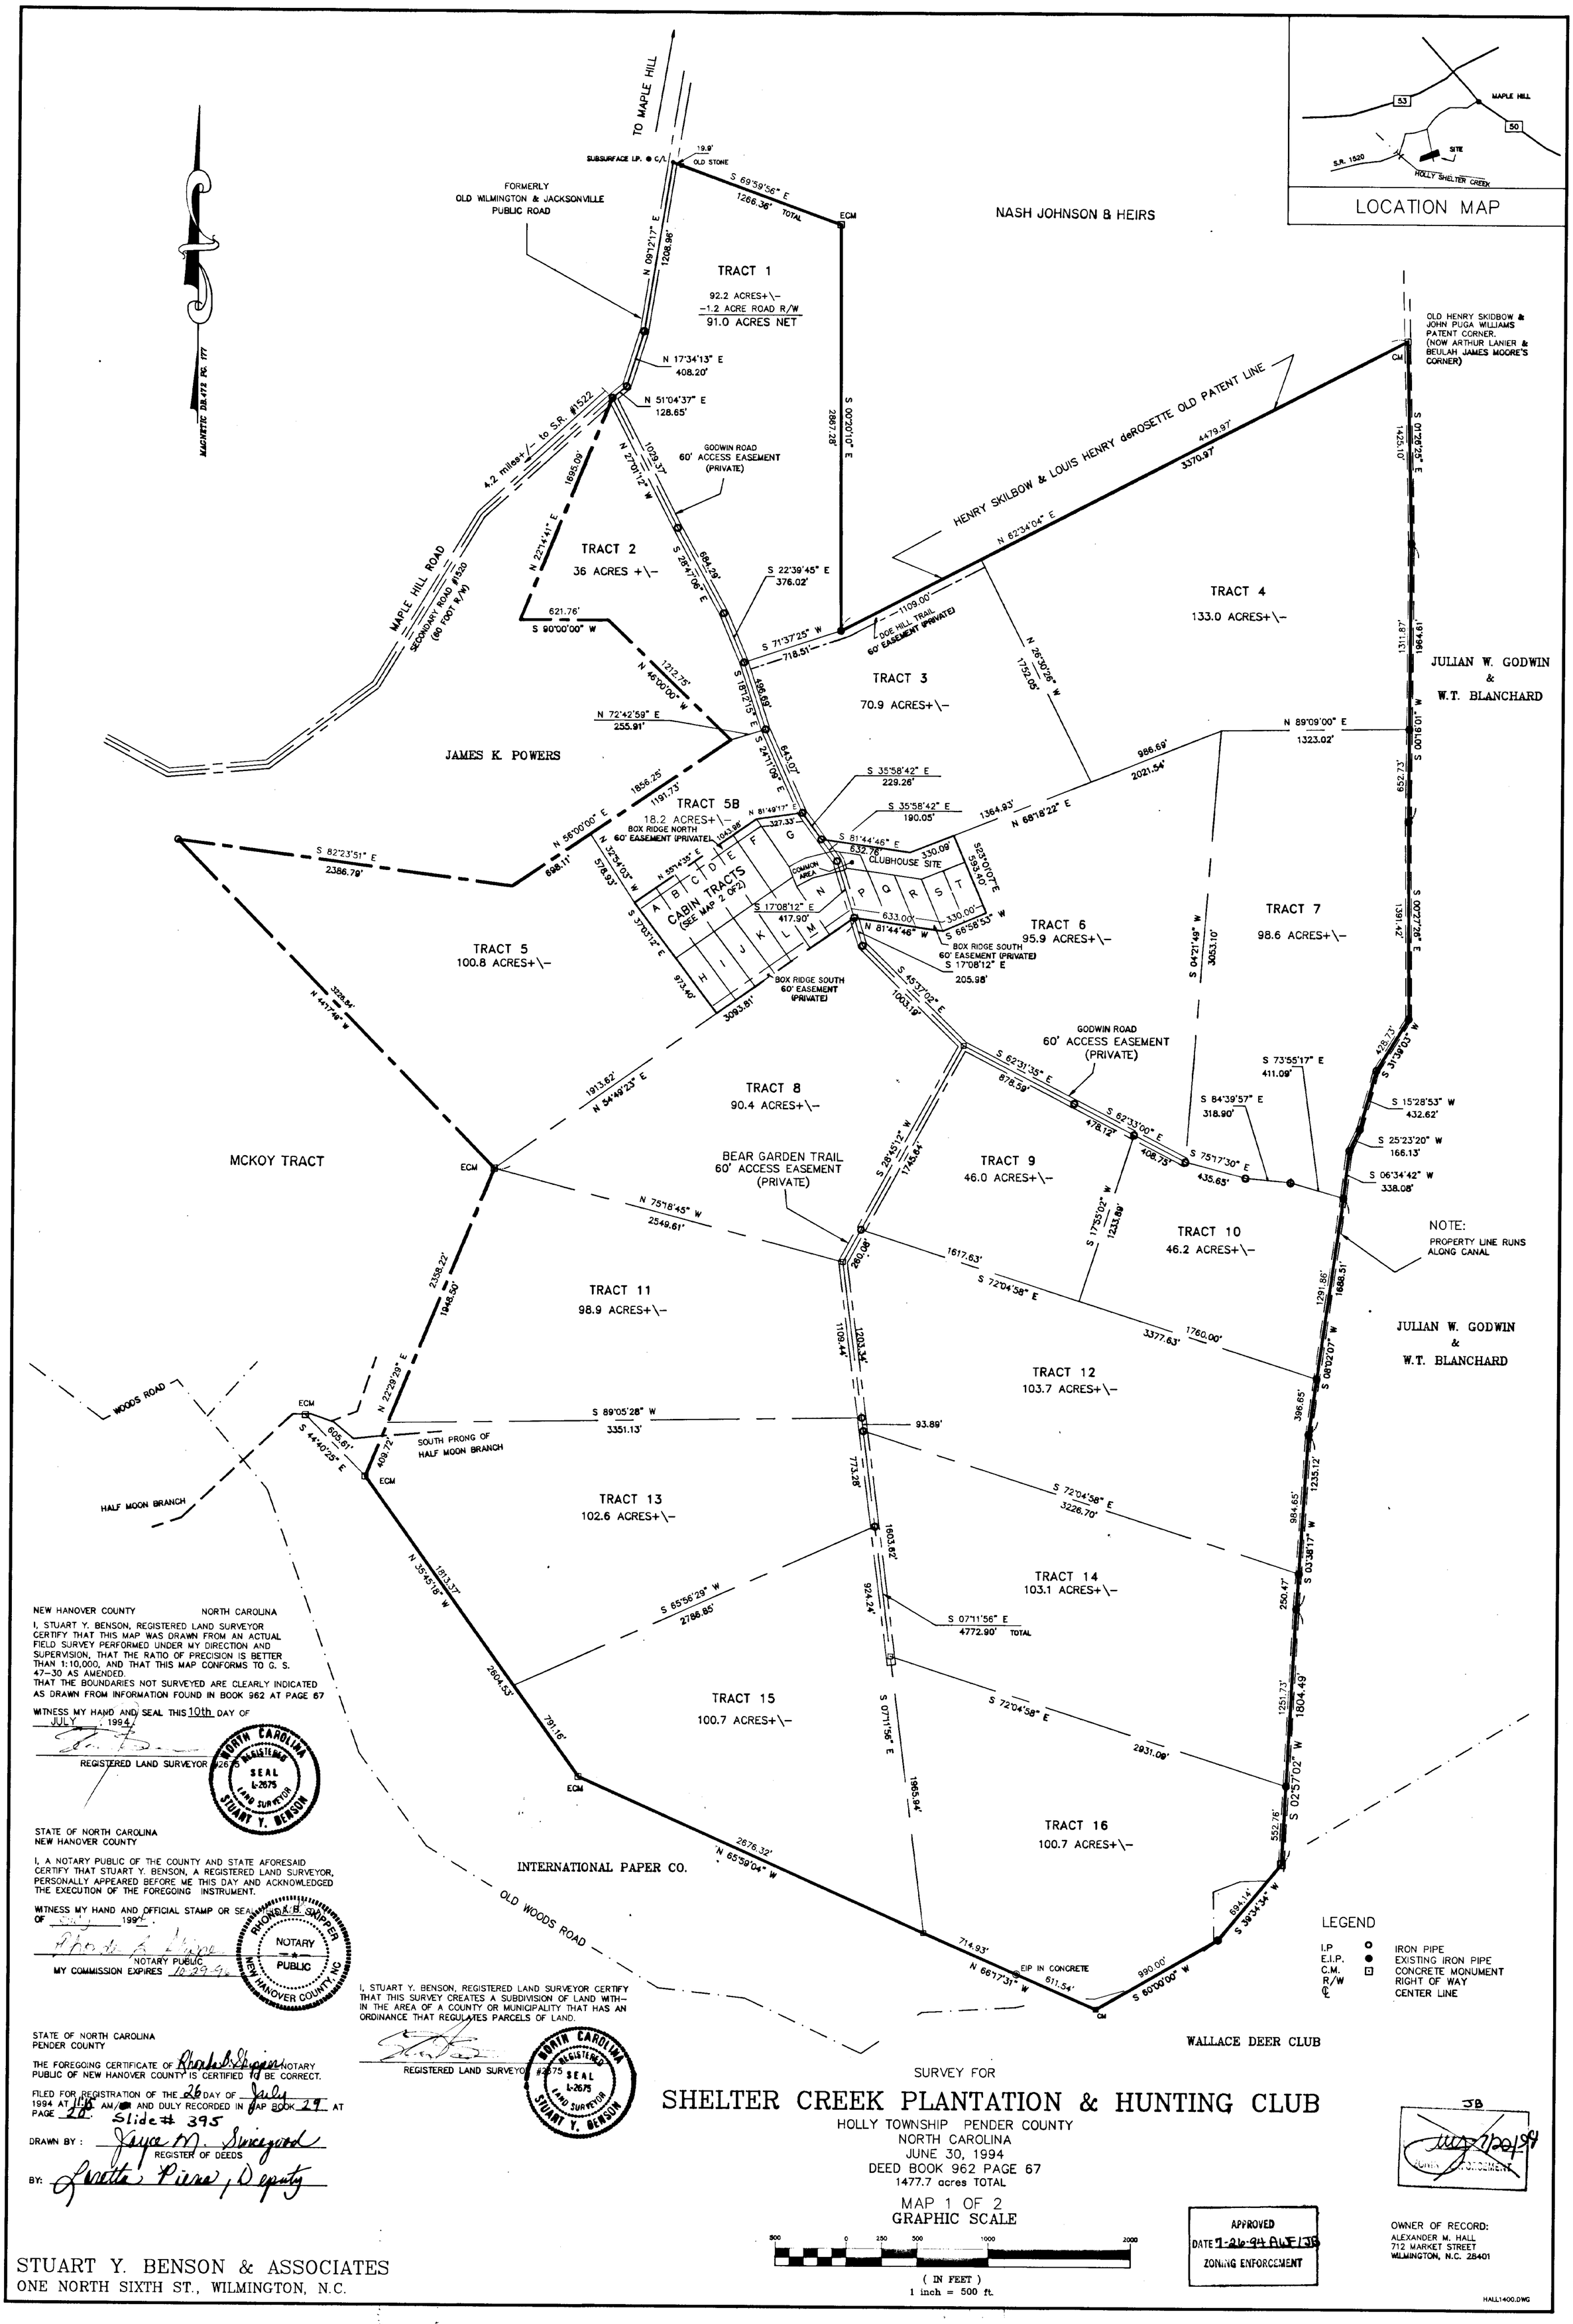

NEW HANOVER COUNTY NORTH CAROLINA

I, STUART Y. BENSON, REGISTERED LAND SURVEYOR CERTIFY THAT THIS MAP WAS DRAWN FROM AN ACTUAL FIELD SURVEY PERFORMED UNDER MY DIRECTION AND SUPERVISION, THAT THE RATIO OF PRECISION IS BETTER THAN 1:10,000, AND THAT THIS MAP CONFORMS TO G. S. 47-30 AS AMENDED.
THAT THE BOUNDARIES NOT SURVEYED ARE CLEARLY INDICATED AS DRAWN FROM INFORMATION FOUND IN BOOK 962 AT PAGE 67

WITNESS MY HAND AND SEAL THIS 10th DAY OF JULY, 1994.

REGISTERED LAND SURVEYOR #2675

NORTH CAROLINA REGISTERED SEAL L-2675 LAND SURVEYOR STUART Y. BENSON

STATE OF NORTH CAROLINA
NEW HANOVER COUNTY

I, A NOTARY PUBLIC OF THE COUNTY AND STATE AFORESAID CERTIFY THAT STUART Y. BENSON, A REGISTERED LAND SURVEYOR, PERSONALLY APPEARED BEFORE ME THIS DAY AND ACKNOWLEDGED THE EXECUTION OF THE FOREGOING INSTRUMENT.

WITNESS MY HAND AND OFFICIAL STAMP OR SEAL, THIS DAY OF July, 1994.

NOTARY PUBLIC

MY COMMISSION EXPIRES 10-29-96

RHONDA B. SKIPPER NOTARY PUBLIC NEW HANOVER COUNTY, NC

STATE OF NORTH CAROLINA
PENDER COUNTY

THE FOREGOING CERTIFICATE OF Rhonda B. Skipper NOTARY PUBLIC OF NEW HANOVER COUNTY IS CERTIFIED TO BE CORRECT.

FILED FOR REGISTRATION OF THE 26 DAY OF July 1994 AT 11:15 AM/PM AND DULY RECORDED IN MAP BOOK 29 AT PAGE 20. Slide # 395

DRAWN BY: Joyce M. Sincyard
REGISTER OF DEEDS

BY: Loretta Pierce, Deputy

I, STUART Y. BENSON, REGISTERED LAND SURVEYOR CERTIFY THAT THIS SURVEY CREATES A SUBDIVISION OF LAND WITHIN THE AREA OF A COUNTY OR MUNICIPALITY THAT HAS AN ORDINANCE THAT REGULATES PARCELS OF LAND.

REGISTERED LAND SURVEYOR #2675

NORTH CAROLINA REGISTERED SEAL L-2675 LAND SURVEYOR STUART Y. BENSON

SURVEY FOR

SHELTER CREEK PLANTATION & HUNTING CLUB

HOLLY TOWNSHIP PENDER COUNTY
NORTH CAROLINA
JUNE 30, 1994
DEED BOOK 962 PAGE 67
1477.7 acres TOTAL

MAP 1 OF 2

GRAPHIC SCALE

500 0 250 500 1000 2000

(IN FEET)
1 inch = 500 ft.

JB 7/20/94 ZONING ENFORCEMENT

APPROVED
DATE 7-26-94 AWF/JB
ZONING ENFORCEMENT

OWNER OF RECORD:
ALEXANDER M. HALL
712 MARKET STREET
WILMINGTON, N.C. 28401

STUART Y. BENSON & ASSOCIATES
ONE NORTH SIXTH ST., WILMINGTON, N.C.

HALL1400.DWG

Slide # 395 MB 29-20